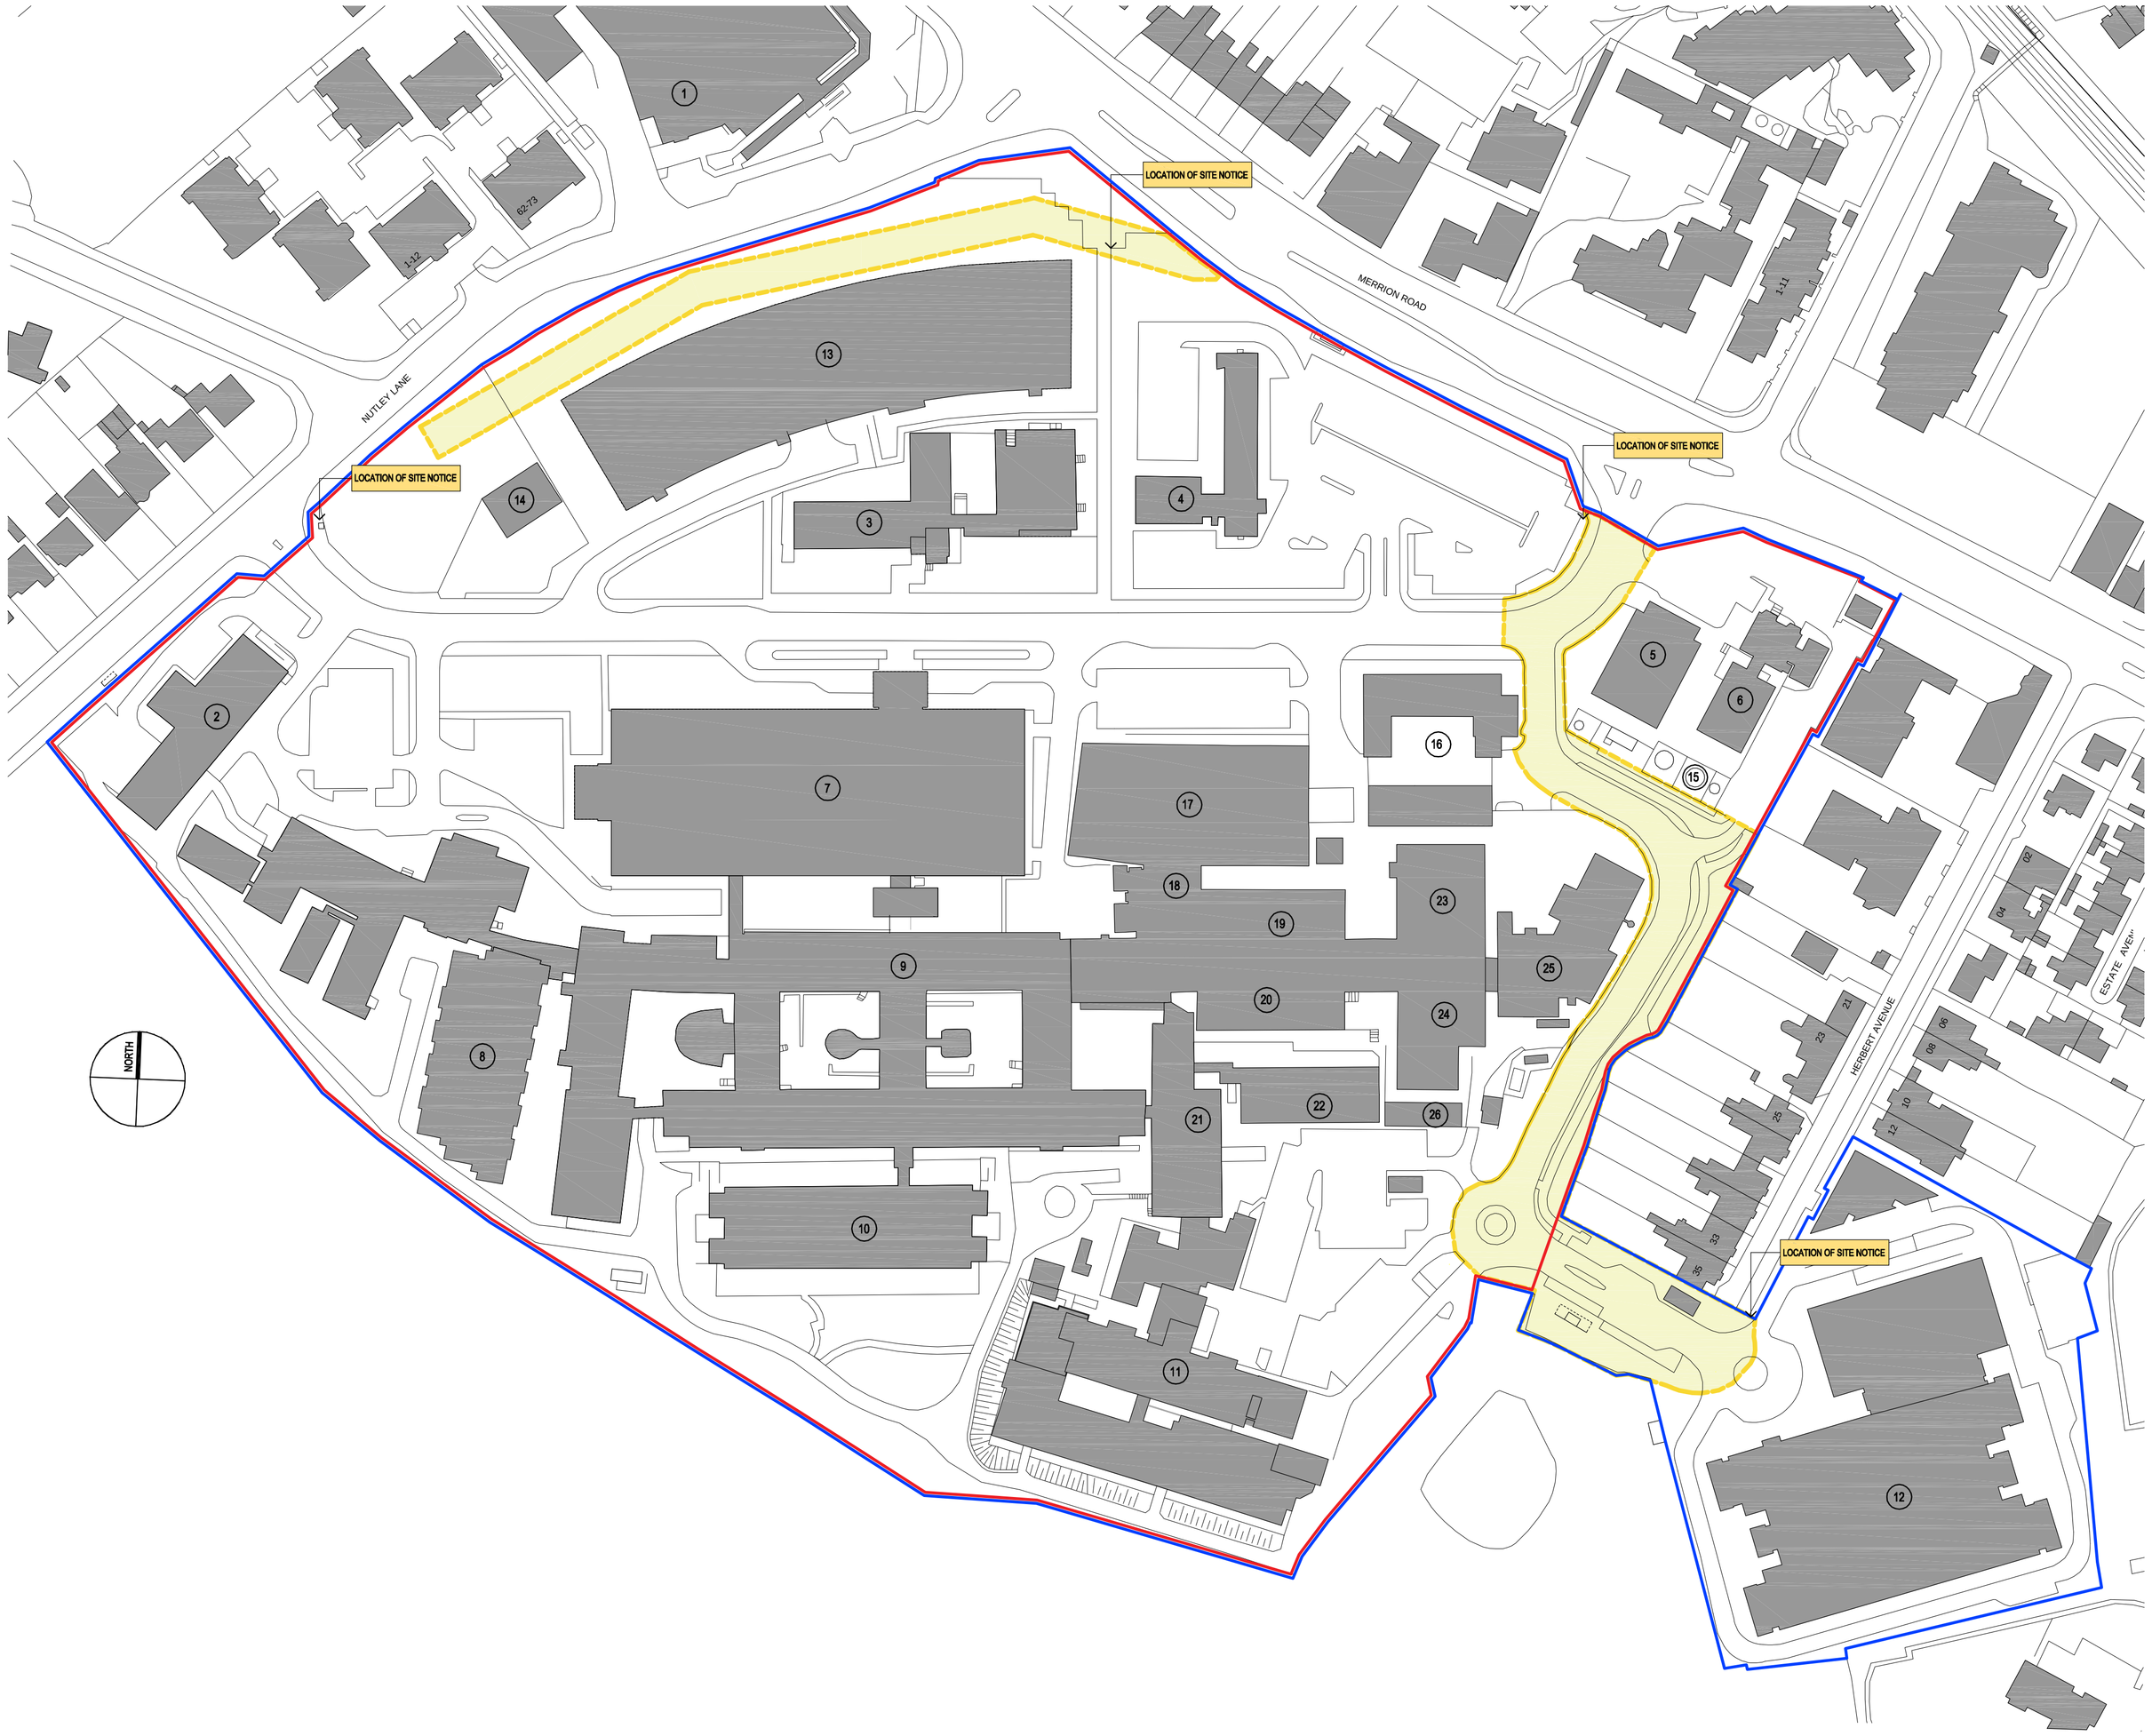

MAP SHEETS

1:1000
3329-13 3329-14
3329-15 3329-03
3329-04 3329-05
3329-08 3329-09
3329-10

ORDNANCE SURVEY IRELAND LICENCE No. AR 0042117

KEY PLAN - NOT TO SCALE

NOTES / LEGEND

GENERAL NOTES:

- DO NOT SCALE. USE FIGURED DIMESIONS ONLY.
- THIS DRAWING IS TO BE READ IN CONJUNCTION WITH ALL RELEVANT SPECIFICATIONS AND DRAWINGS.
- ALL DIMENSIONS TO BE CHECKED ON SITE.
- IN THE EVENT OF ANY DISCREPANCIES BETWEEN DRAWINGS, THE CONTRACTOR IS TO INFORM THE ARCHITECT IMMEDIATELY.

© O'CONNELL MAHON ARCHITECTS

EXISTING BUILDINGS:

1 - NUTLEY SHOPPING CENTER
2 - SVUH MORTUARY
3 - SVUH NURSE EDUCATION BUILDING
4 - SVUH ST. RITA'S
5 - BREAST-CHECK BUILDING
6 - CAREW HOUSE
7 - SVUH CLINICAL SERVICES BUILDING
8 - SVUH NUTLEY WING
9 - SVUH MAIN WARD BLOCK
10- SVUH ELM MOUNT UNIT
11- SVUH HERBERT WING
12- ST. VINCENTS PRIVATE HOSPITAL
13 - MULTI-STOREY CAR PARK
14 - NISSEN HUT
15 - VIE & BULK OIL
16 - WASTE MARSHALLING YARD
17 - DERMATOLOGY/MEDICAL RECORDS
18 - NEUROLOGY
19 - KITCHEN
20 - CANTEEN
21 - OUR LADY'S WARD
22 - TRANSITIONAL CARE UNIT
23 - CENTRAL STORES
24 - PHARMACY
25 - ENERGY CENTRE
26 - CARPENTER'S WORKSHOP

LAND UNDER THE CONTROL OF THE OWNER OF THE LAND SUBJECT OF THE APPLICATION

LANDS TO WHICH THE APPLICATION RELATES

WAYLEAVE

REVISION	DATE	DESCRIPTION	BY

PROJECT
THE NATIONAL MATERNITY HOSPITAL AT ST. VINCENT'S UNIVERSITY HOSPITAL

CLIENT
HSE

DRAWING TITLE
SITE LOCATION MAP

SCALE @ A1: 1:1000
DATE: FEB 2017

STATUS
PLANNING APPLICATION

DRAWN BY: VM
CHECKED BY: SM

DRAWING NUMBER
NMH_OCM_A_DR_PA_001

REVISION:

PROJECT NUMBER
3895

O'Connell Mahon Architects I
ARCHITECTS

9 Fitzwilliam Place
Dublin 2, Ireland

t +353 1 676 7408
f +353 1 676 5634

info@oconnellmahon.ie
www.oconnellmahon.ie

1 Lower Cresent
Belfast BT7 1NR

t +44 28 9066 3291
f +44 28 9068 2727

architects@isherwood-ellis.com