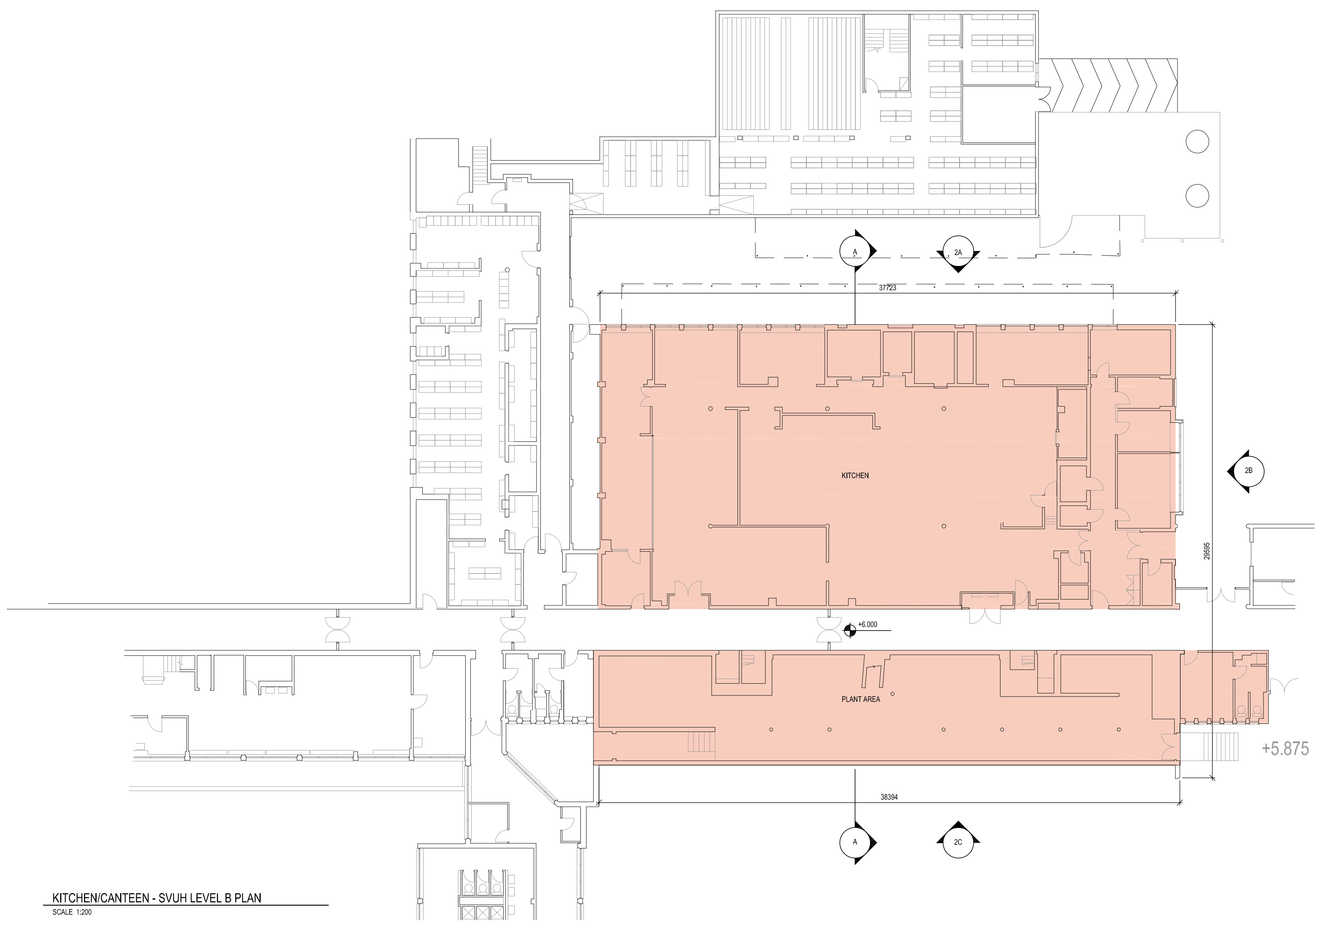

KITCHEN/CANTEEN - SVUH LEVEL B PLAN
SCALE 1:200

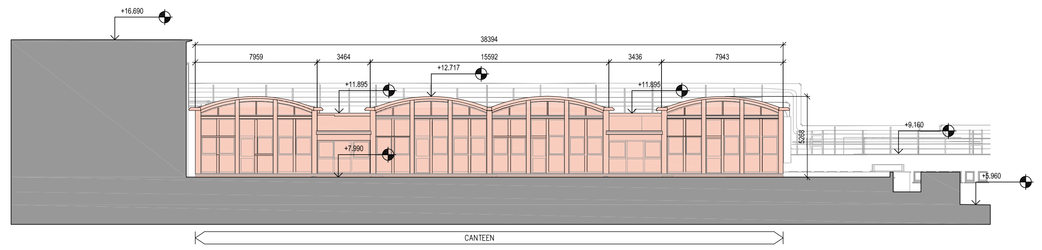

ELEVATION 2C - KITCHEN &CANTEEN
SCALE 1:200

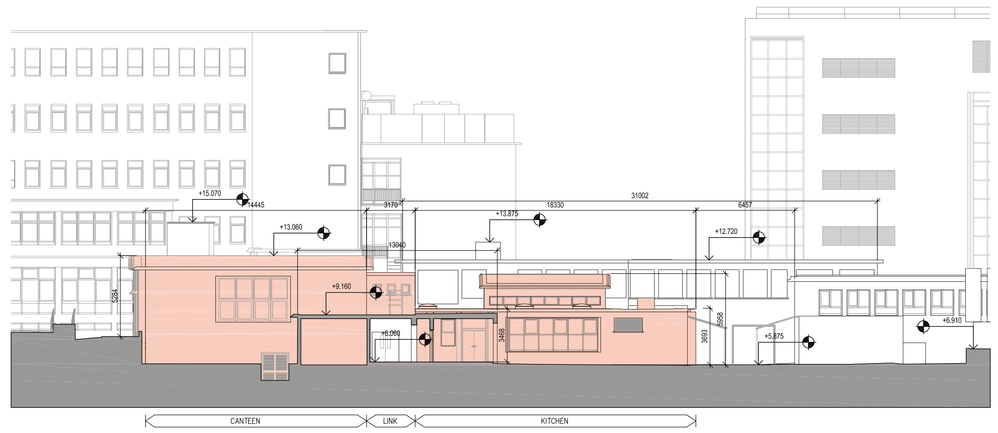

ELEVATION 2B - KITCHEN &CANTEEN
SCALE 1:200

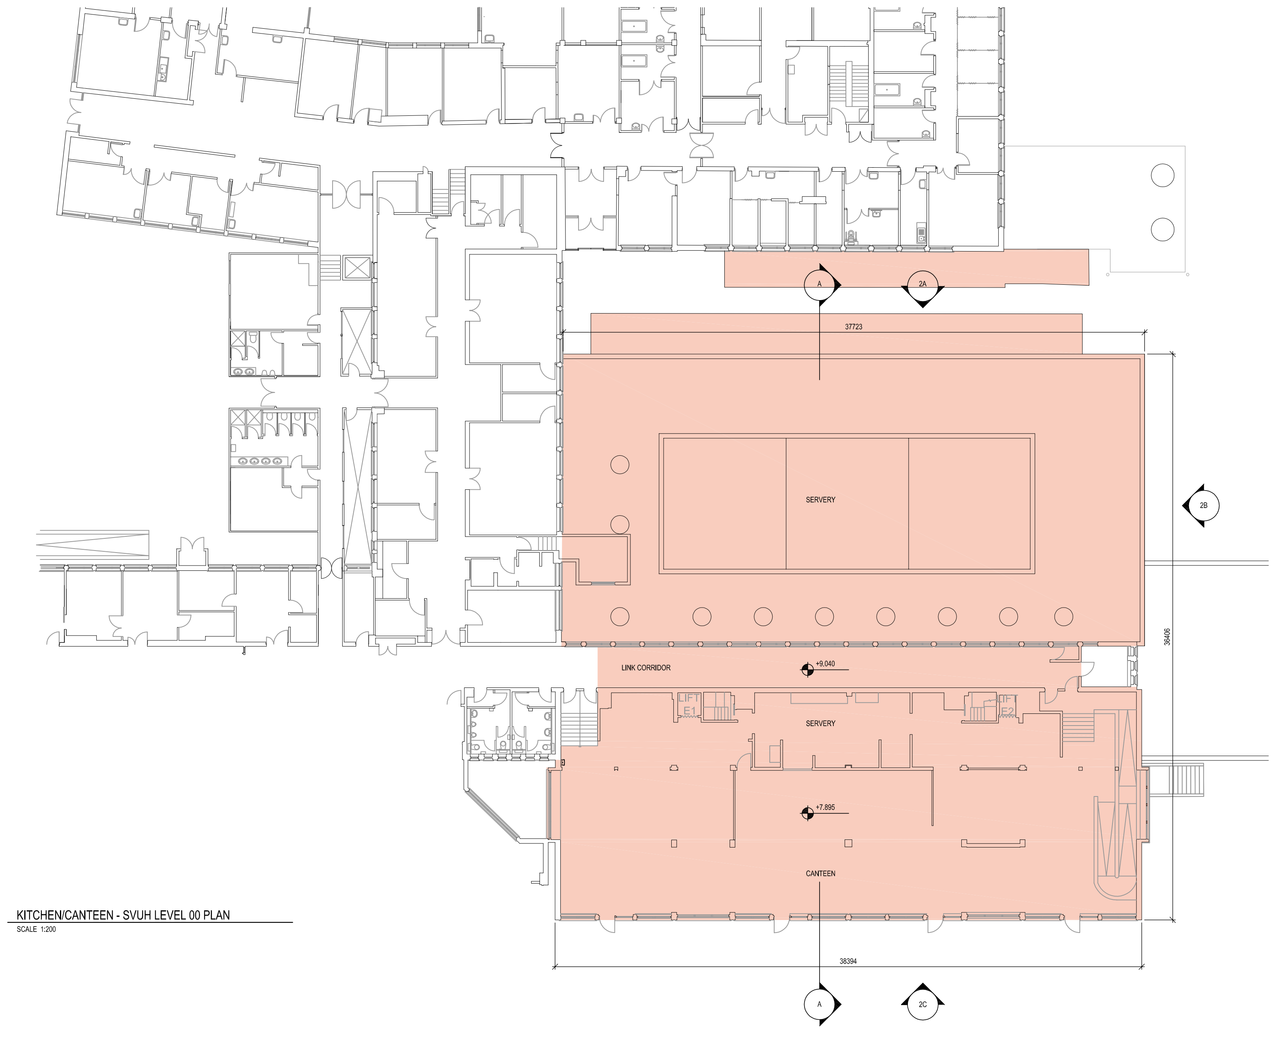

KITCHEN/CANTEEN - SVUH LEVEL 00 PLAN
SCALE 1:200

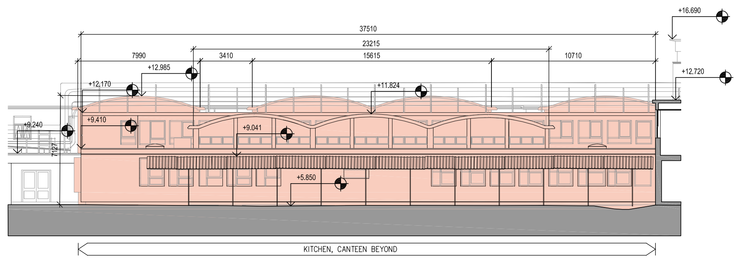

ELEVATION 2A - KITCHEN & CANTEEN
SCALE 1:200

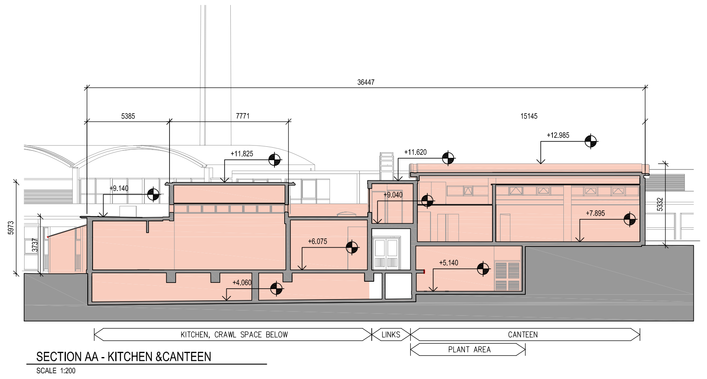

SECTION AA - KITCHEN &CANTEEN
SCALE 1:200

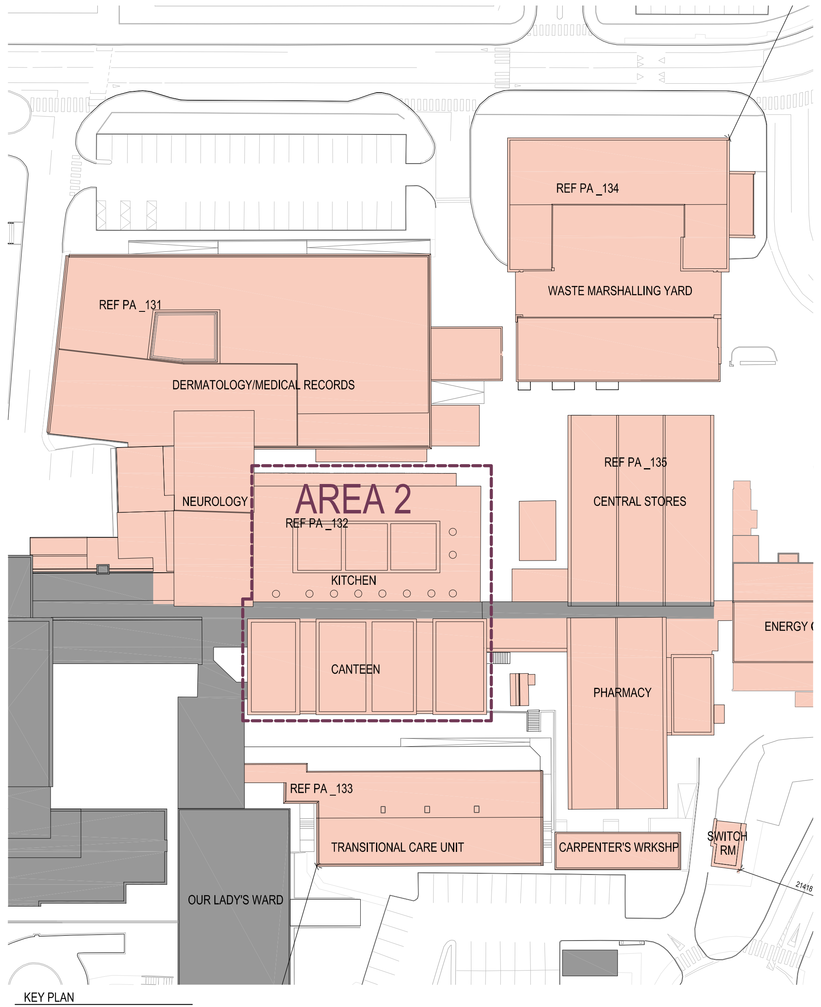

KEY PLAN
NOT TO SCALE - REFER TO DRAWING NO. PA 130

NOTES / LEGEND

GENERAL NOTES:

- DO NOT SCALE. USE FIGURED DIMESIONS ONLY.
- THIS DRAWING IS TO BE READ IN CONJUNCTION WITH ALL RELEVANT SPECIFICATIONS AND DRAWINGS.
- ALL DIMENSIONS TO BE CHECKED ON SITE.
- IN THE EVENT OF ANY DISCREPANCIES BETWEEN DRAWINGS, THE CONTRACTOR IS TO INFORM THE ARCHITECT IMMEDIATELY.

EXISTING BUILDINGS TO BE DEMOLISHED

NORTH

© O'CONNELL MAHON ARCHITECTS

REVISION	DATE	DESCRIPTION	BY

PROJECT
THE NATIONAL MATERNITY HOSPITAL
AT ST. VINCENT'S UNIVERSITY HOSPITAL

CLIENT
HSE

DRAWING TITLE	SCALE @ A1	DATE
DEMOLITIONS AREA 2	1:200	FEB 2017
STATUS: PLANNING APPLICATION	DRAWN BY: VM	CHECKED BY: SM
DRAWING NUMBER: NMH_OCM_A_DR_PA_132	REVISION	PROJECT NUMBER: 3895

O'Connell Mahon Architects |

9 Fitzwilliam Place
Dublin 2, Ireland
t +353 1 676 7408
f +353 1 676 5634
info@oconnellmahon.ie
www.oconnellmahon.ie

1 Lower Cresent
Belfast BT7 1NR
t +44 28 9066 3291
f +44 28 9068 2727
architects@isherwood-ellis.com