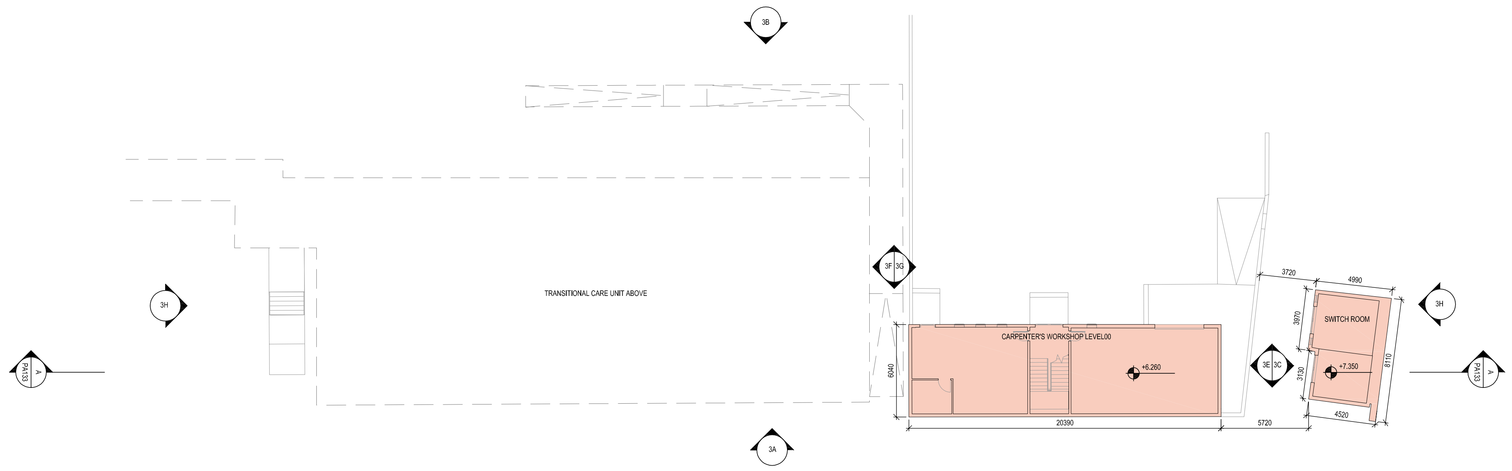

CARPENTER'S WORKSHOP (LEVEL 00) AND SWITCH ROOM (LEVEL 00) - LOWER LEVEL PLAN -
SCALE 1:200

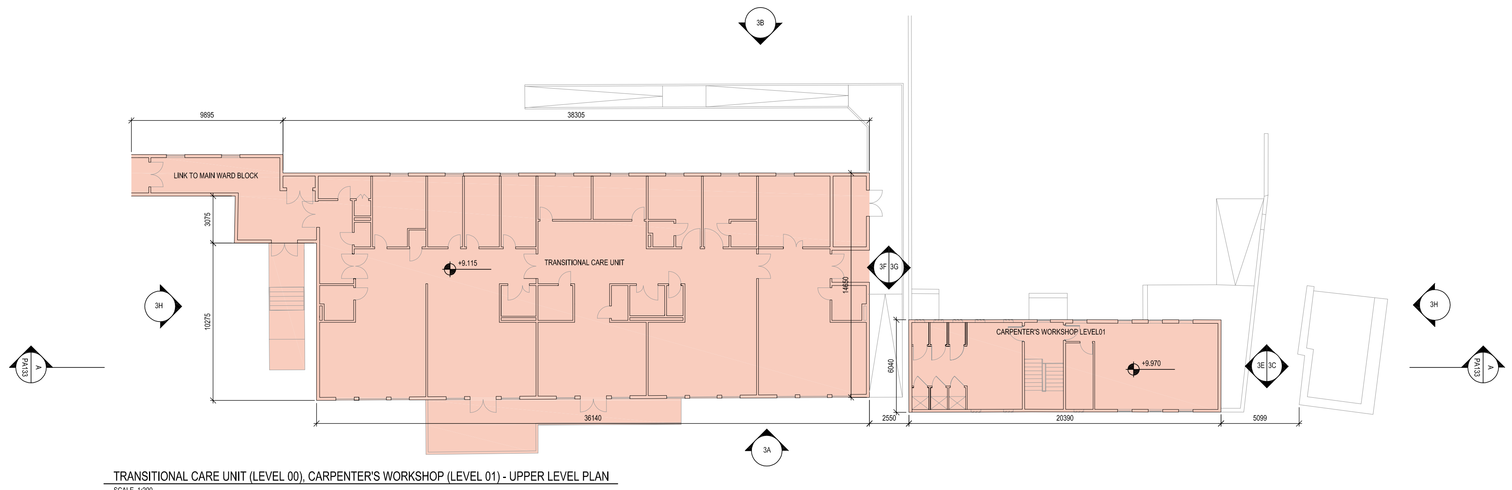

TRANSITIONAL CARE UNIT (LEVEL 00), CARPENTER'S WORKSHOP (LEVEL 01) - UPPER LEVEL PLAN
SCALE 1:200

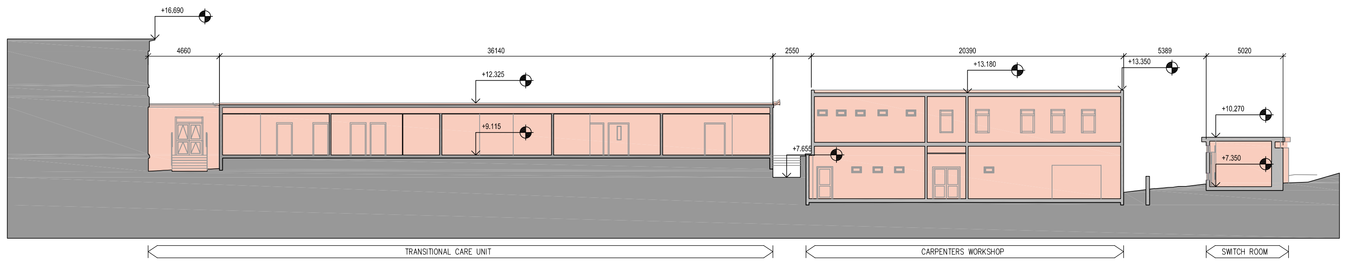

SECTION AA - TRANSITIONAL CARE UNIT, CARPENTER'S WORKSHOP, SWITCH ROOM
SCALE 1:200

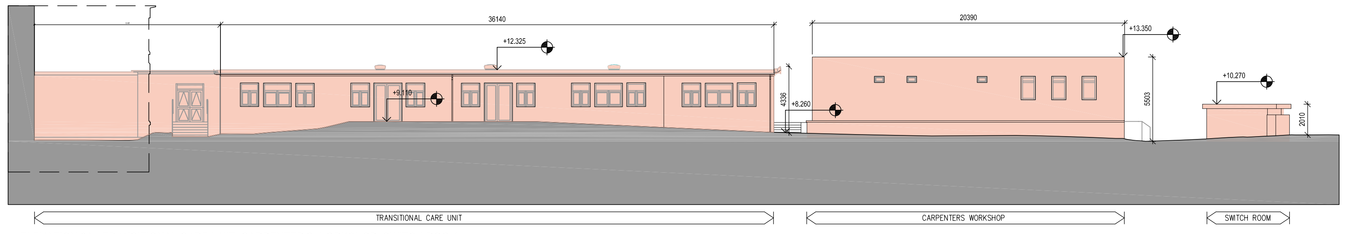

ELEVATION 3A - TRANSITIONAL CARE UNIT, CARPENTER'S WORKSHOP, SWITCH ROOM
SCALE 1:200

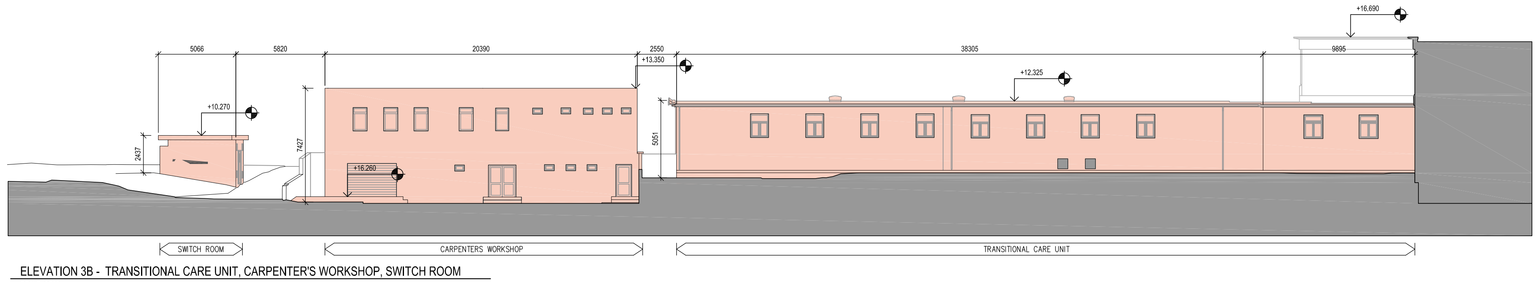

ELEVATION 3B - TRANSITIONAL CARE UNIT, CARPENTER'S WORKSHOP, SWITCH ROOM
SCALE 1:200

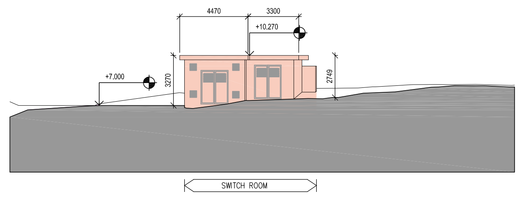

ELEVATION 3C - SWITCH ROOM
SCALE 1:200

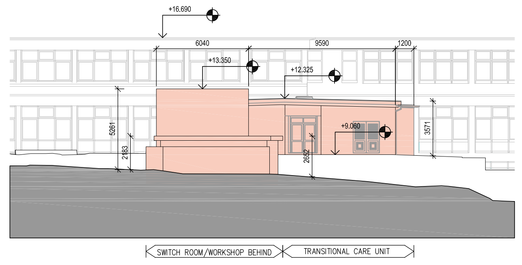

ELEVATION 3D - TRANSITIONAL CARE UNIT, CARPENTER'S WORKSHOP, SWITCH ROOM
SCALE 1:200

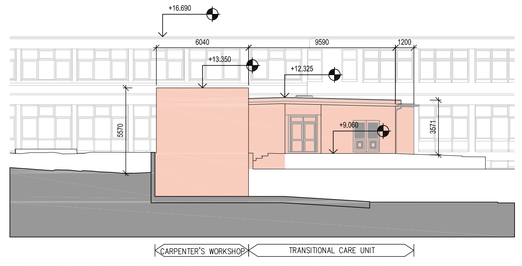

ELEVATION 3E - TRANSITIONAL CARE UNIT, CARPENTER'S WORKSHOP
SCALE 1:200

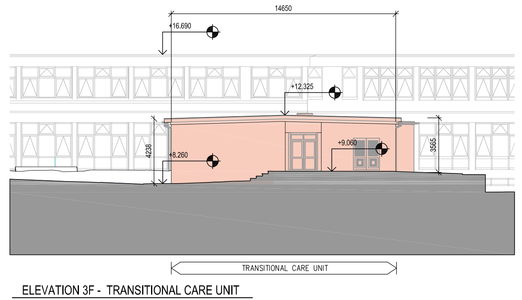

ELEVATION 3F - TRANSITIONAL CARE UNIT
SCALE 1:200

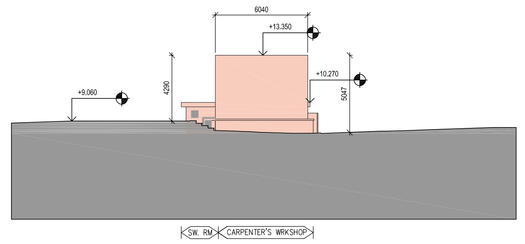

ELEVATION 3G - CARPENTER'S WORKSHOP, SWITCH ROOM
SCALE 1:200

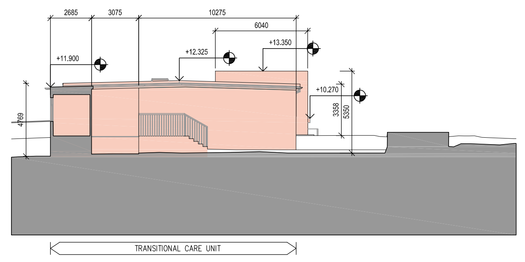

ELEVATION 3H - TRANSITIONAL CARE UNIT, CARPENTER'S WORKSHOP BEYOND
SCALE 1:200

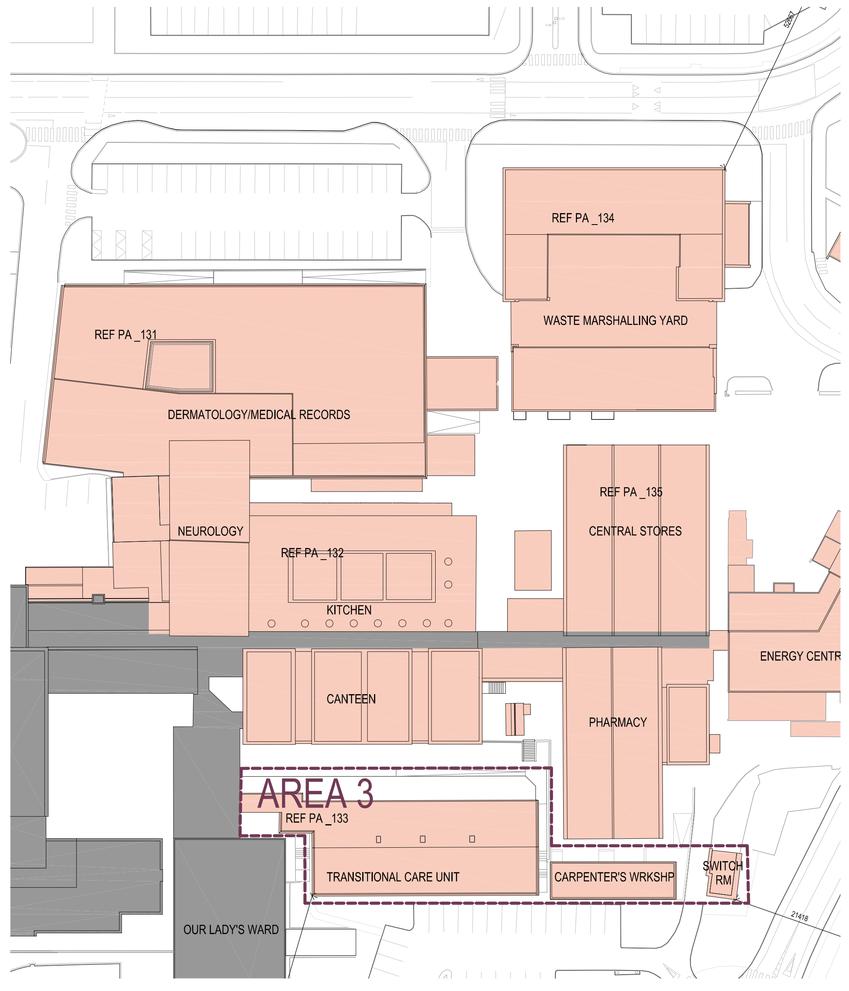

KEY PLAN
NOT TO SCALE

NOTES / LEGEND

GENERAL NOTES:

- DO NOT SCALE, USE FIGURED DIMESIONS ONLY.
- THIS DRAWING IS TO BE READ IN CONJUNCTION WITH ALL RELEVANT SPECIFICATIONS AND DRAWINGS.
- ALL DIMENSIONS TO BE CHECKED ON SITE.
- IN THE EVENT OF ANY DISCREPANCIES BETWEEN DRAWINGS, THE CONTRACTOR IS TO INFORM THE ARCHITECT IMMEDIATELY.

EXISTING BUILDINGS TO BE DEMOLISHED

NORTH

© O'CONNELL MAHON ARCHITECTS

REVISION	DATE	DESCRIPTION	BY

PROJECT
THE NATIONAL MATERNITY HOSPITAL AT ST. VINCENT'S UNIVERSITY HOSPITAL

CLIENT
HSE

DRAWING TITLE	SCALE @ A0	DATE
DEMOLITIONS AREA 3	1:200	FEB 2017

STATUS	DRAWN BY	CHECKED BY
PLANNING APPLICATION	VM	SM

DRAWING NUMBER	REVISION	PROJECT NUMBER
NMH_OCM_A_DR_PA_133		**3895**

O'Connell Mahon Architects |

9 Fitzwilliam Place
Dublin 2, Ireland

t +353 1 676 7408
f +353 1 676 5634

info@oconnellmahon.ie
www.oconnellmahon.ie

1 Lower Cresent
Belfast BT7 1NR

t +44 28 9066 3291
f +44 28 9068 2727

architects@isherwood-ellis.com