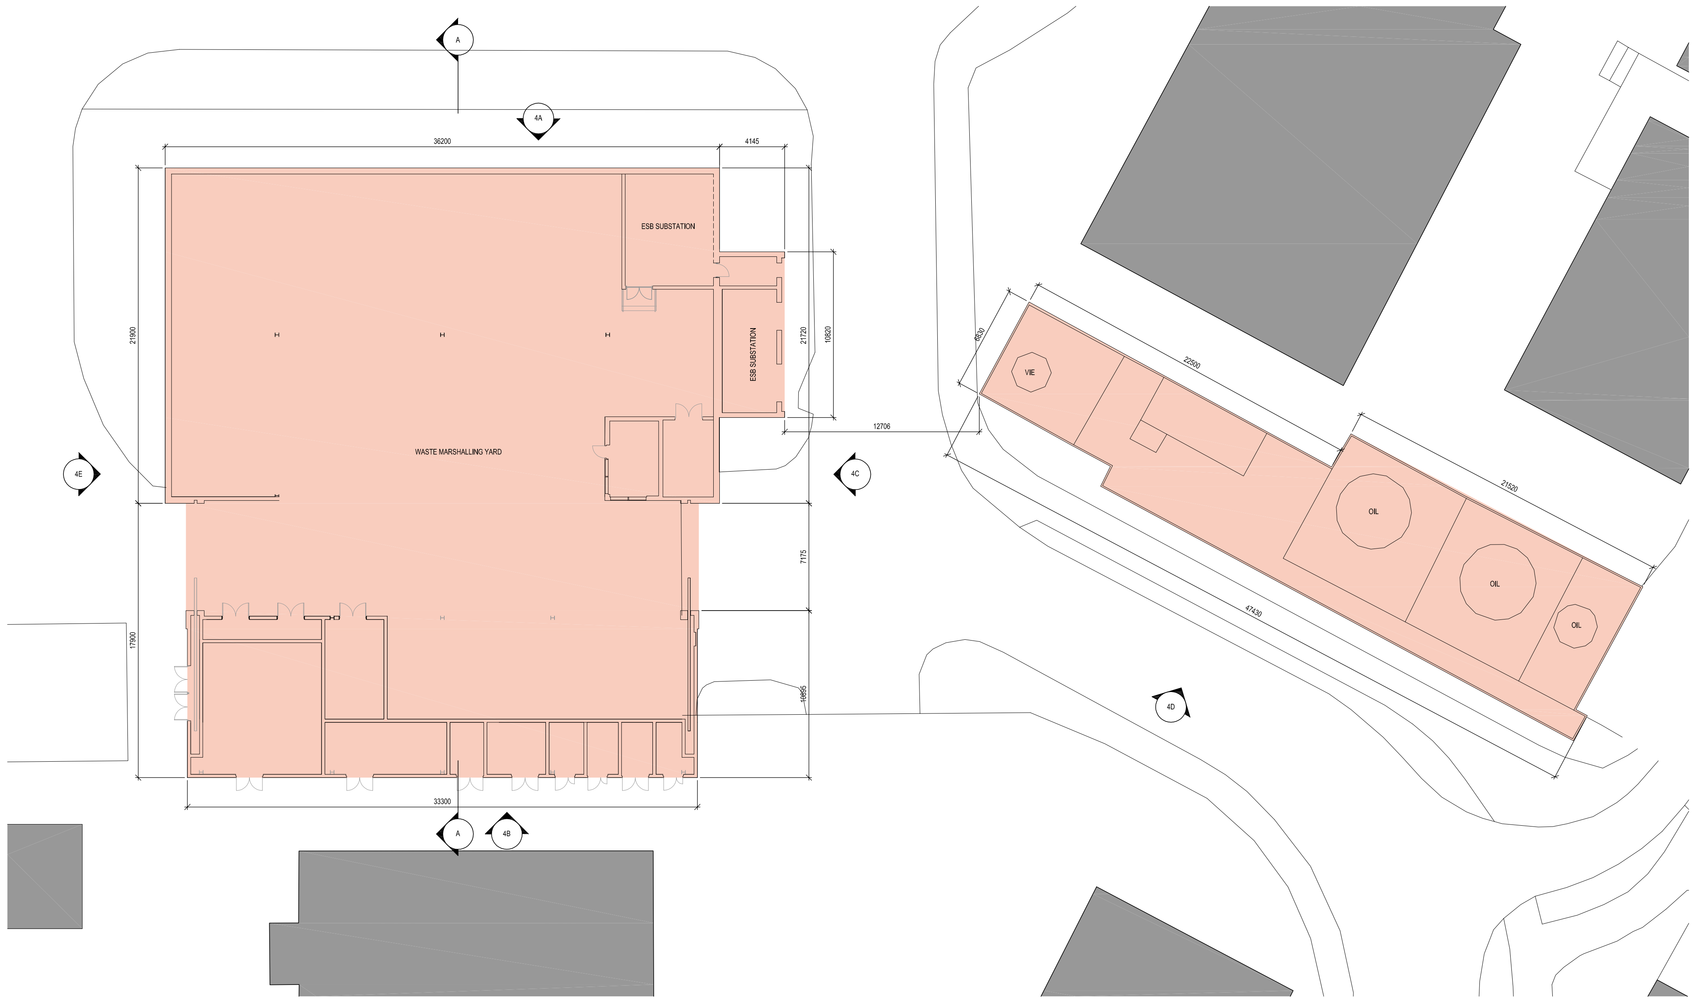

WASTE MARSHALLING YARD, VIE & BULK OIL ENCLOSURE
SCALE - 1:200

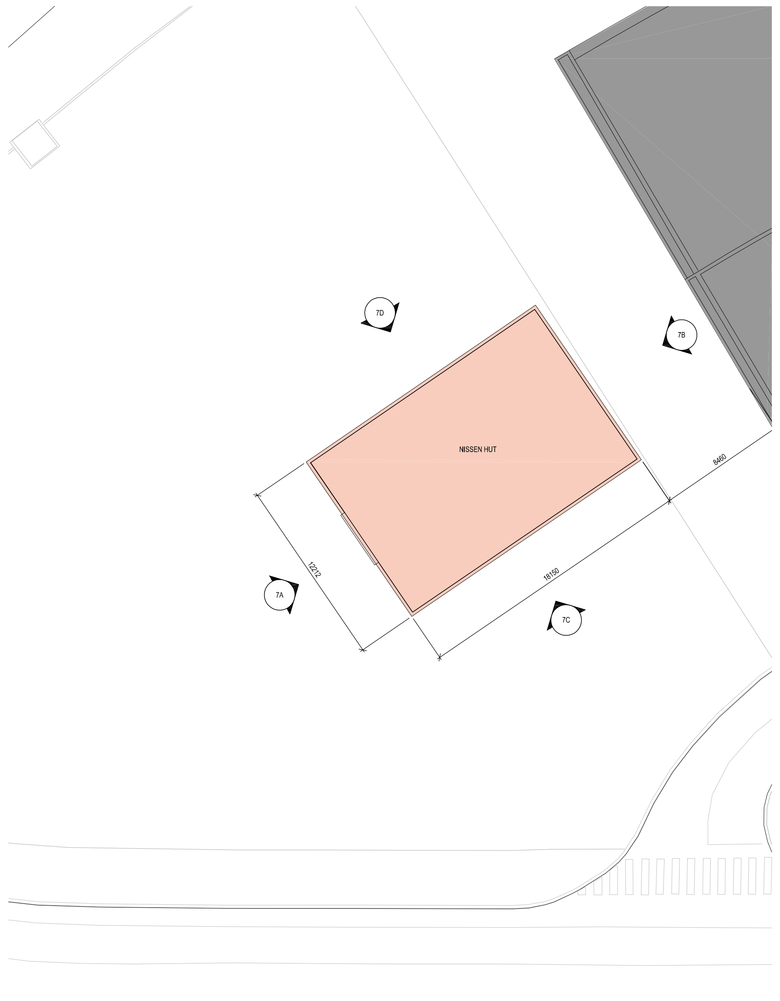

NISSEN HUT
SCALE - 1:200

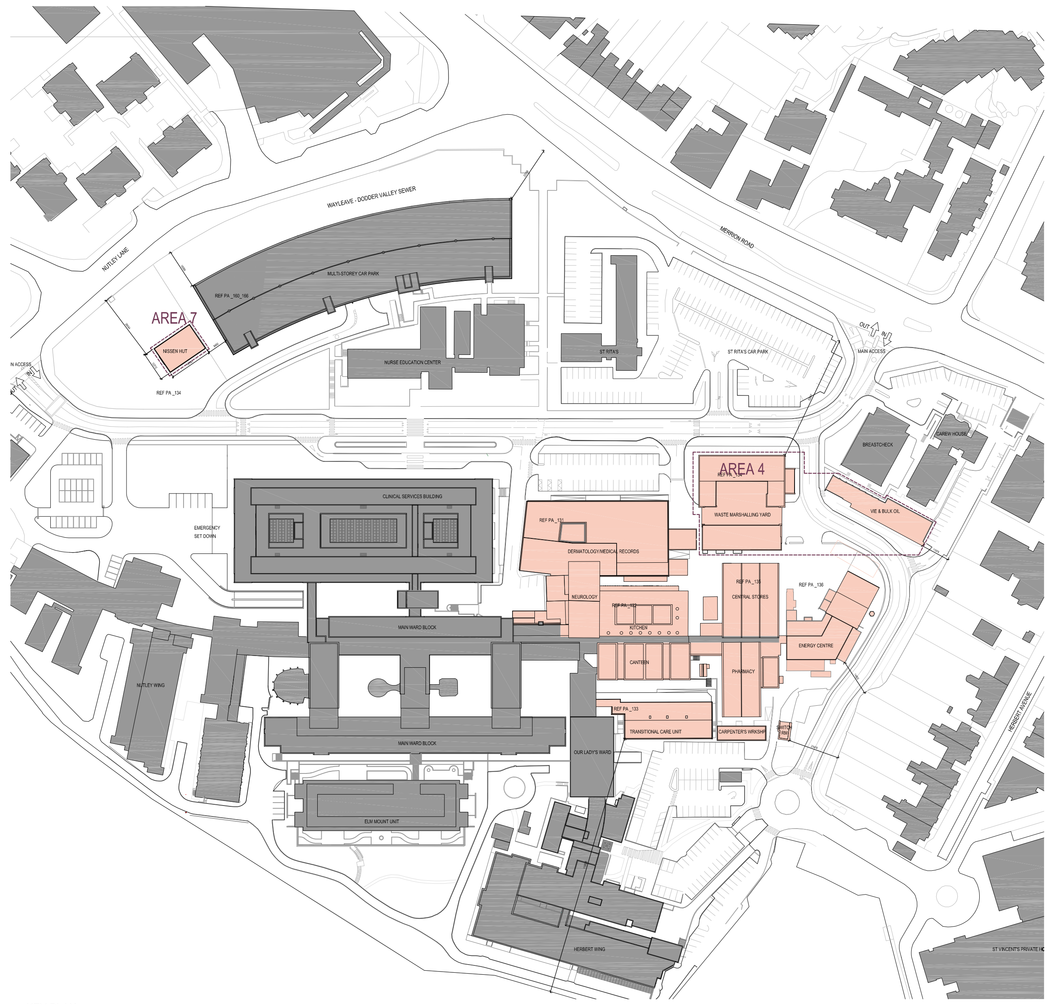

KEY PLAN
NOT TO SCALE - REFER TO DRAWING NO. PA 130

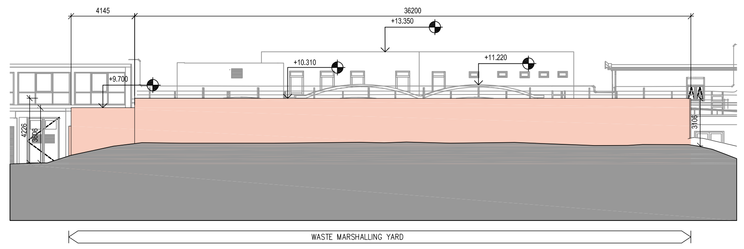

ELEVATION 4A - WASTE MARSHALLING YARD, VIE & BULK OIL
SCALE 1:200

ELEVATION 4B - WASTE MARSHALLING YARD, VIE & BULK OIL
SCALE 1:200

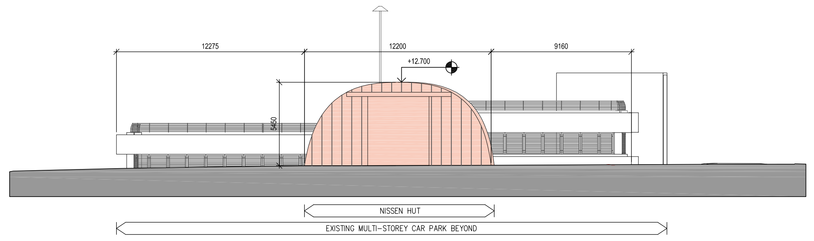

ELEVATION 7A - NISSEN HUT
SCALE 1:200

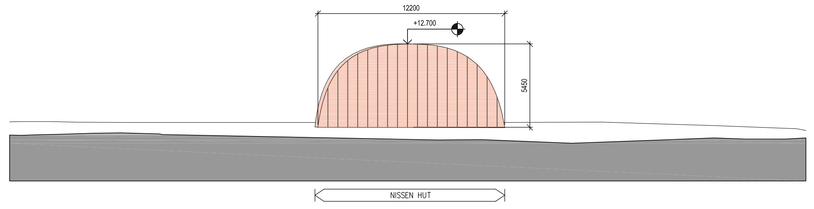

ELEVATION 7B - NISSEN HUT
SCALE 1:200

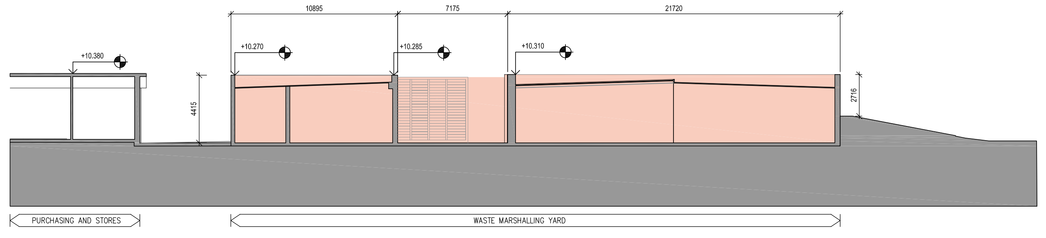

SECTION AA - WASTE MARSHALLING YARD
SCALE 1:200

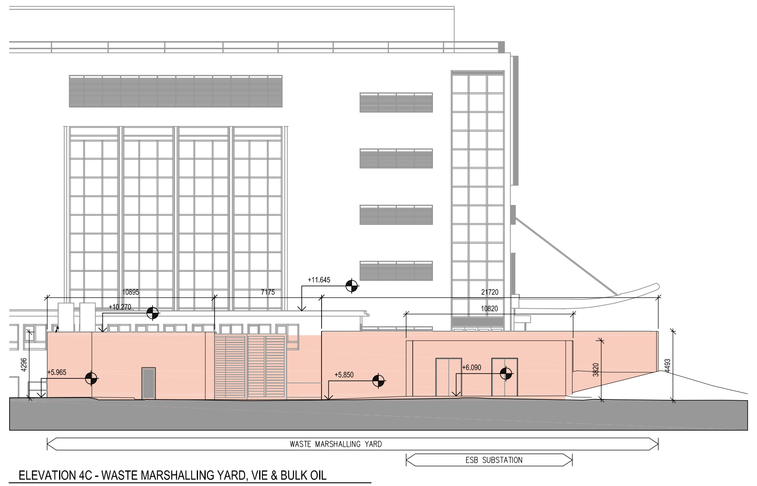

ELEVATION 4C - WASTE MARSHALLING YARD, VIE & BULK OIL
SCALE 1:200

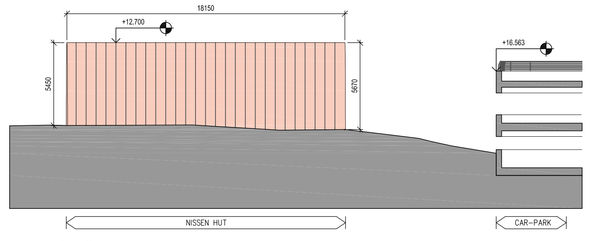

ELEVATION 7C - NISSEN HUT
SCALE 1:200

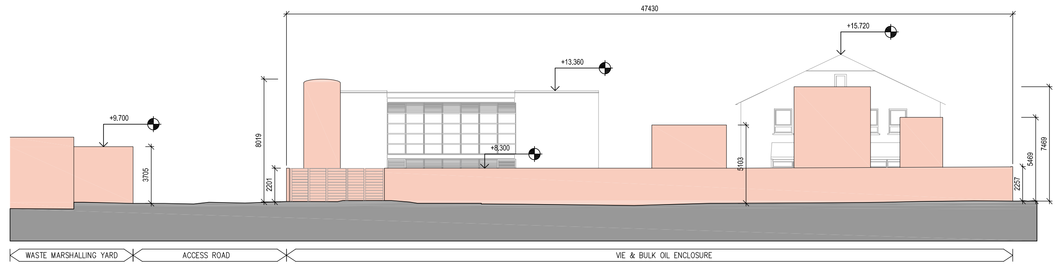

ELEVATION 4D - WASTE MARSHALLING YARD, VIE & BULK OIL ECNCLOSURE
SCALE 1:200

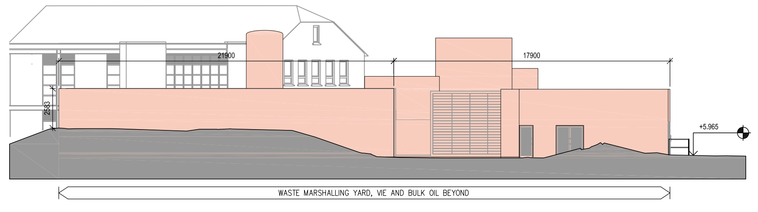

ELEVATION 4E - WASTE MARSHALLING YARD, VIE & BULK OIL ECNCLOSURE
SCALE 1:200

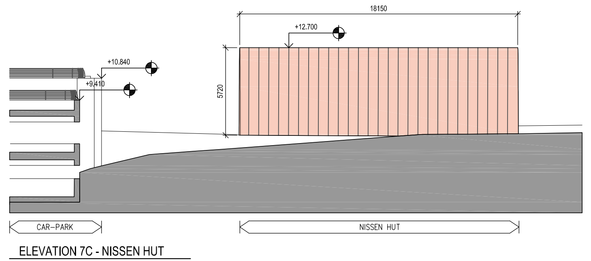

ELEVATION 7C - NISSEN HUT
SCALE 1:200

NOTES / LEGEND

GENERAL NOTES:

- DO NOT SCALE, USE FIGURED DIMESIONS ONLY.
- THIS DRAWING IS TO BE READ IN CONJUNCTION WITH THE RELEVANT SPECIFICATIONS AND DRAWINGS.
- ALL DIMENSIONS TO BE CHECKED ON SITE.
- IN THE EVENT OF ANY DISCREPANCIES BETWEEN DRAWINGS, THE CONTRACTOR IS TO INFORM THE ARCHITECT IMMEDIATELY.

EXISTING BUILDINGS TO BE DEMOLISHED

NORTH

© O'CONNELL MAHON ARCHITECTS

REVISION	DATE	DESCRIPTION	BY

PROJECT
THE NATIONAL MATERNITY HOSPITAL AT ST. VINCENT'S UNIVERSITY HOSPITAL

CLIENT: HSE		
DRAWING TITLE: DEMOLITIONS AREA 4 & AREA 7	SCALE @ A1: 1:200	DATE: FEB 2017
STATUS: PLANNING APPLICATION	DRAWN BY: VM	CHECKED BY: SM
DRAWING NUMBER: **NMH_OCM_A_DR_PA_134**	REVISION:	PROJECT NUMBER: **3895**

O'Connell Mahon Architects |

9 Fitzwilliam Place
Dublin 2, Ireland
t +353 1 676 7408
f +353 1 676 5634
info@oconnellmahon.ie
www.oconnellmahon.ie

1 Lower Cresent
Belfast BT7 1NR
t +44 28 9066 3291
f +44 28 9068 2727
architects@lisherwood-ellis.com