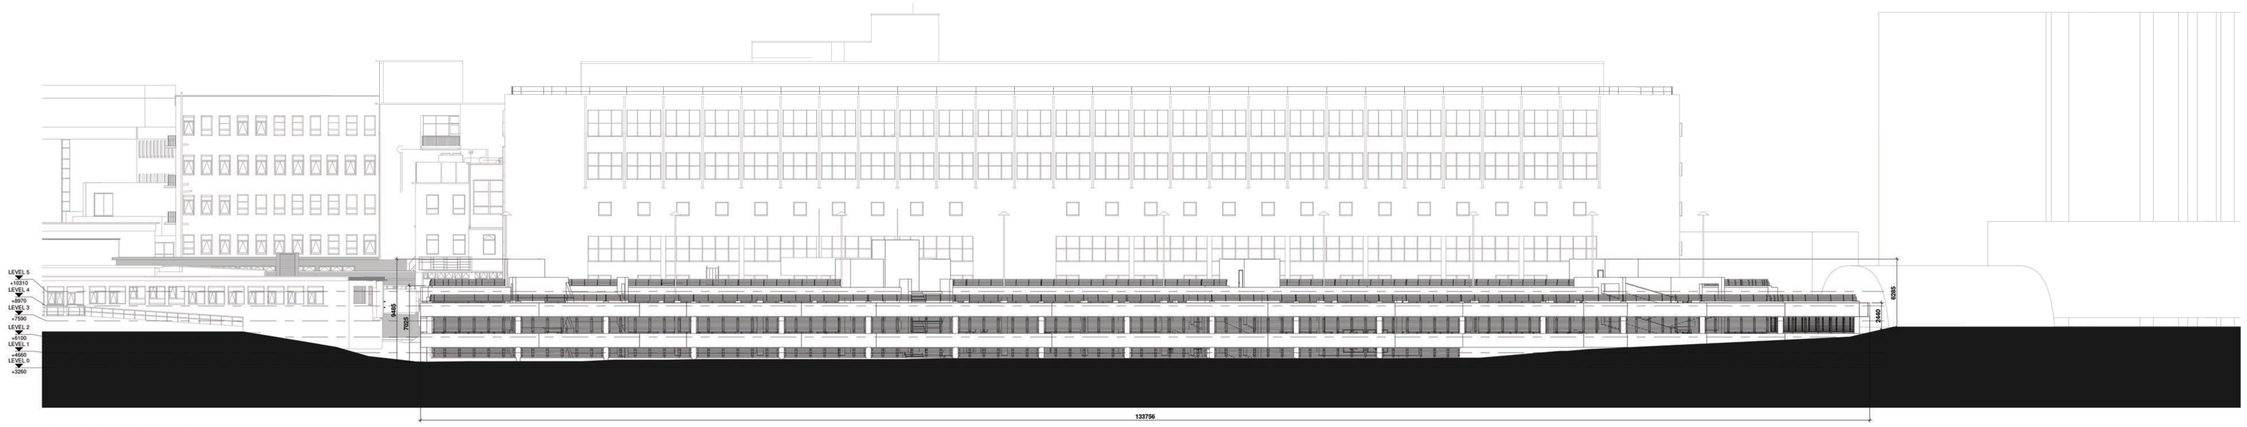

1 EXISTING NORTH ELEVATION
SCALE 1 : 200

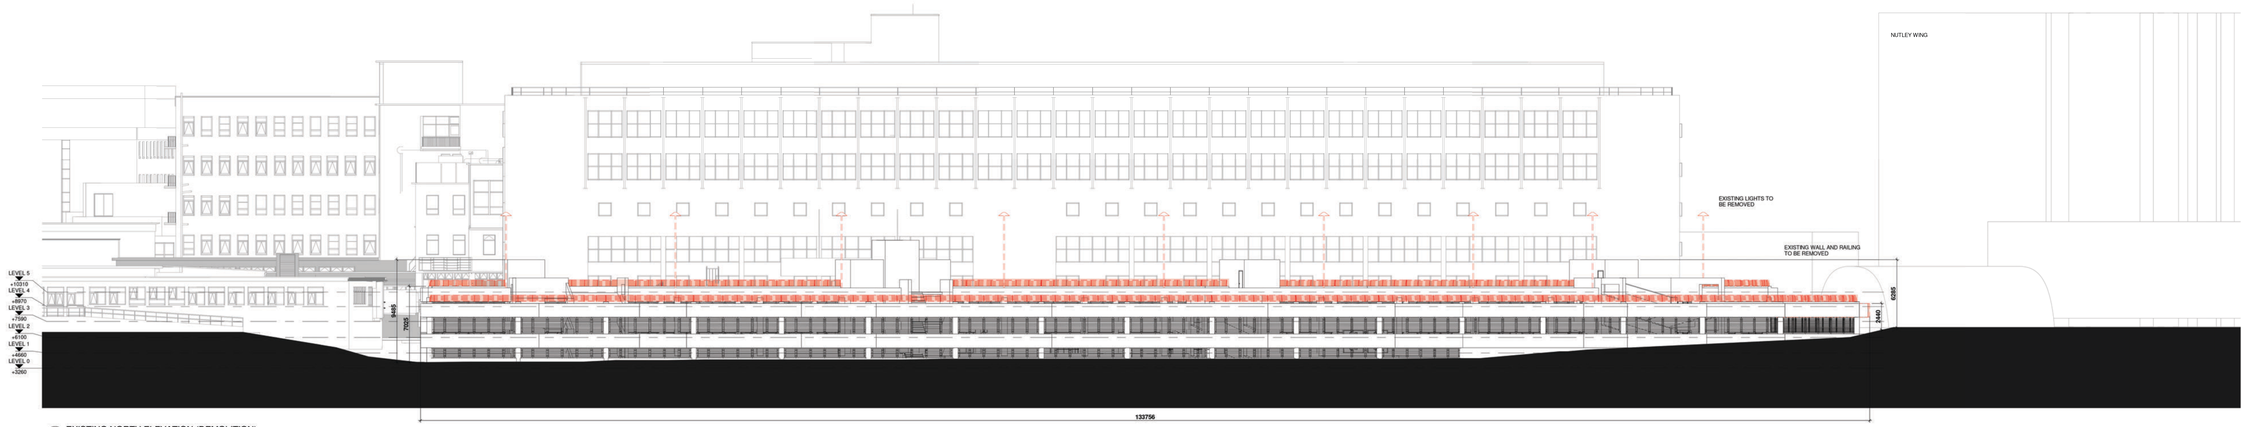

2 EXISTING NORTH ELEVATION (DEMOLITION)
SCALE 1 : 200

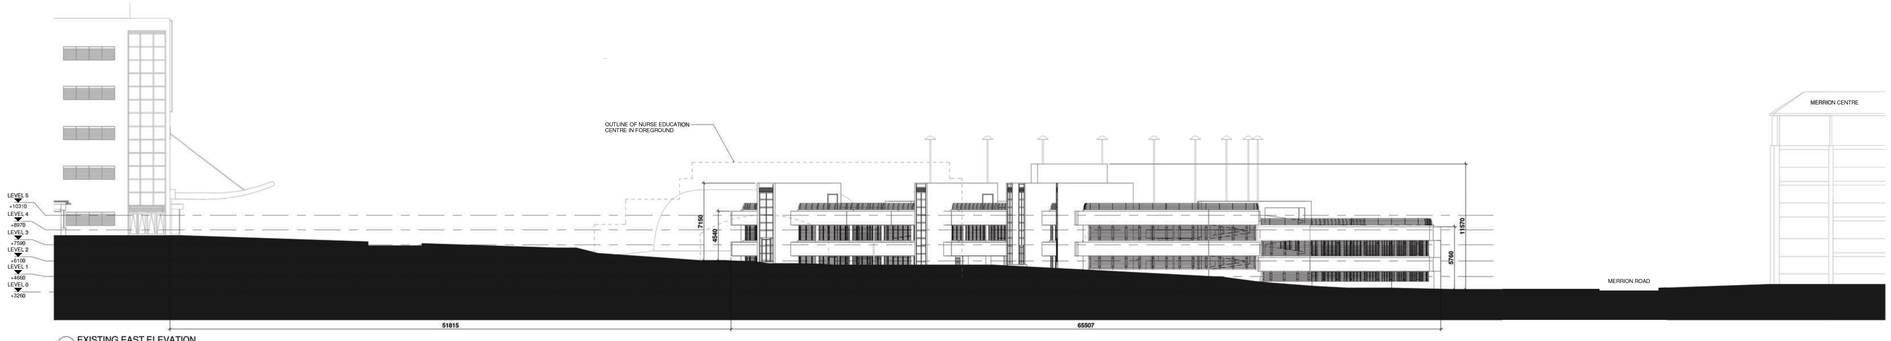

3 EXISTING EAST ELEVATION
SCALE 1 : 200

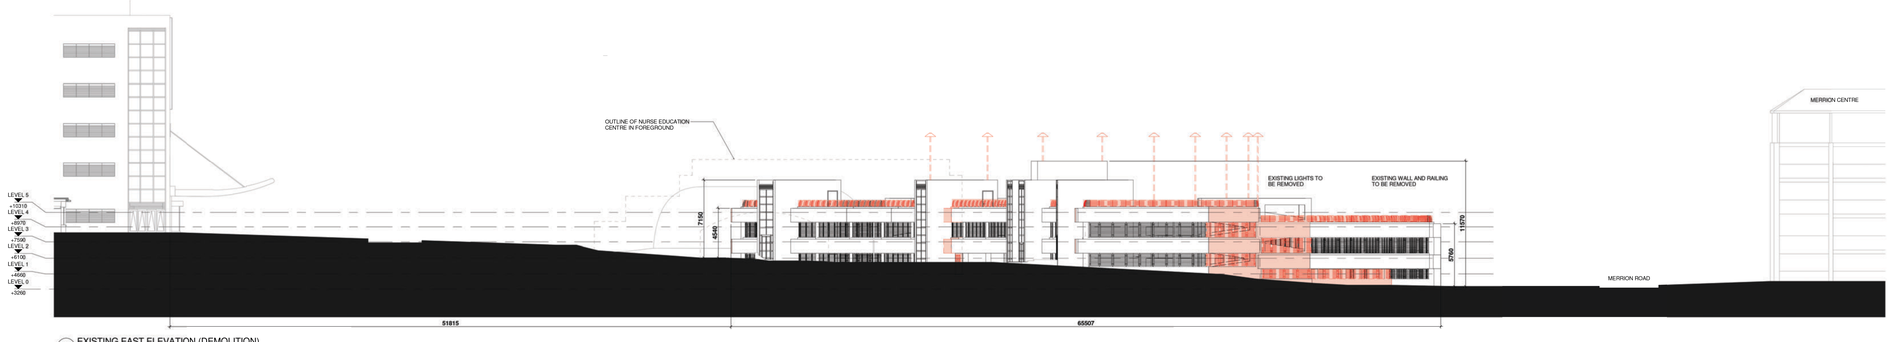

4 EXISTING EAST ELEVATION (DEMOLITION)
SCALE 1 : 200

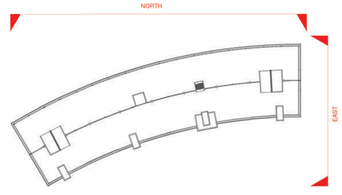

KEY PLAN 001
SCALE 1 : 1000

NOTES / LEGEND

GENERAL NOTES:

- DO NOT SCALE. USE FIGURED DIMENSIONS ONLY.
- THIS DRAWING IS TO BE READ IN CONJUNCTION WITH ALL RELEVANT SPECIFICATIONS AND DRAWINGS.
- ALL DIMENSIONS TO BE CHECKED ON SITE.
- IN THE EVENT OF ANY DISCREPANCIES ARISING THE ARCHITECT'S DECISION IS TO INFORM THE ARCHITECT IMMEDIATELY.

© O'CONNELL MAHON ARCHITECTS

EXISTING STRUCTURES TO BE REMOVED

0m 4m 8m 12m 16m 20m

VISUAL SCALE 1:200 @ A0

DIMENSIONS IN MILLIMETERS
LEVELS IN METERS

REVISION	DATE	DESCRIPTION	BY

PROJECT
THE NATIONAL MATERNITY HOSPITAL AT ST. VINCENT'S UNIVERSITY HOSPITAL

CLIENT
HSE

DRAWING TITLE
EXISTING CAR PARK ELEVATIONS 001

SCALE @ A0: As indicated
DATE: FEB.2017
DRAWN BY: BL
CHECKED BY: SM

STATUS
PLANNING APPLICATION

DRAWING NUMBER
NMH_OCM_A_DR_PA_164

REVISION

PROJECT NUMBER
3895

O'Connell Mahon Architects I

9 Fitzwilliam Place
Dublin 2, Ireland

t +353 1 676 7408
f +353 1 676 5634

info@oconnellmahon.ie
www.oconnellmahon.ie

1 Lower Cresent
Belfast BT7 1NR

t +44 28 9066 3291
f +44 28 9068 2727

architects@isherwood-ellis.com