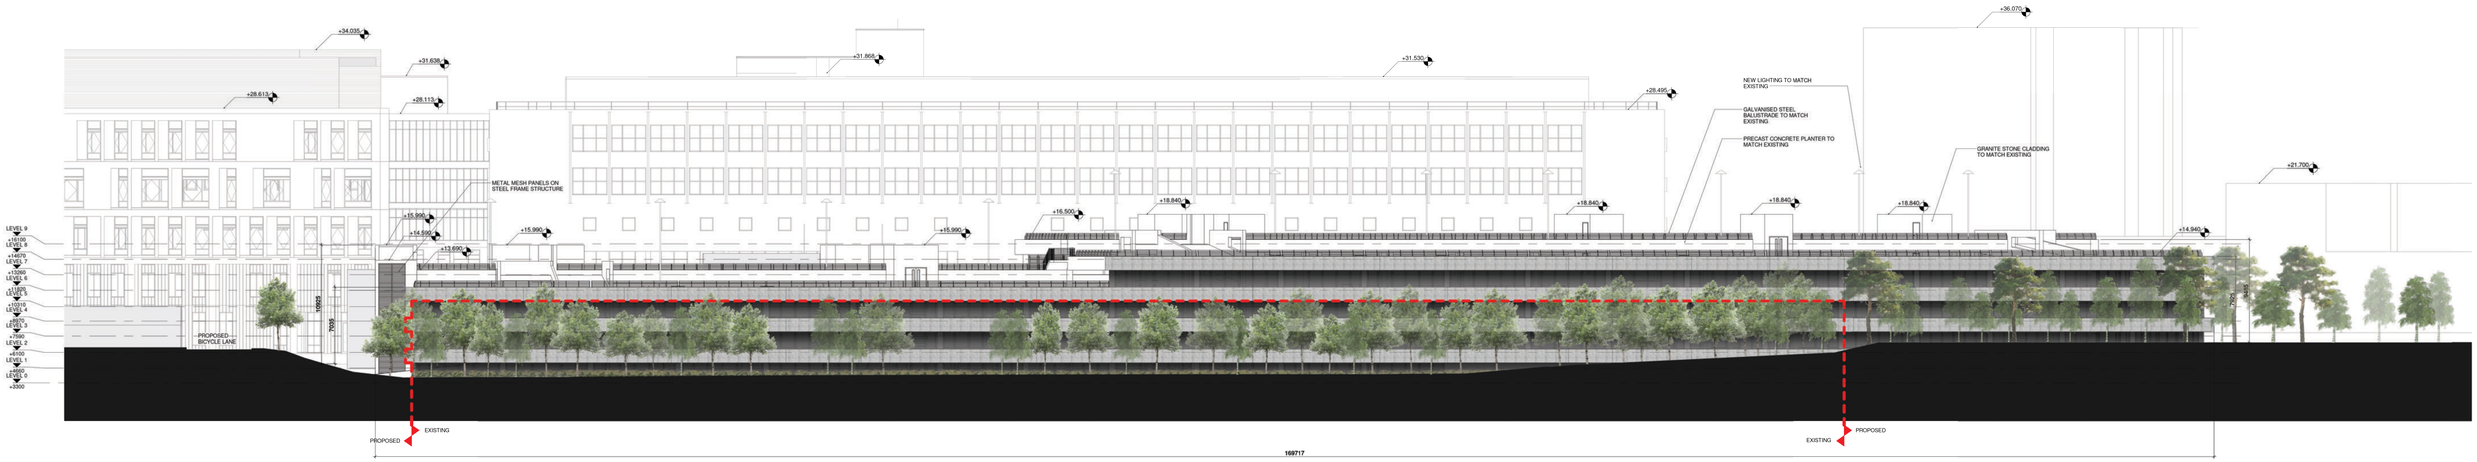

1 PROPOSED NORTH ELEVATION
SCALE 1 : 200

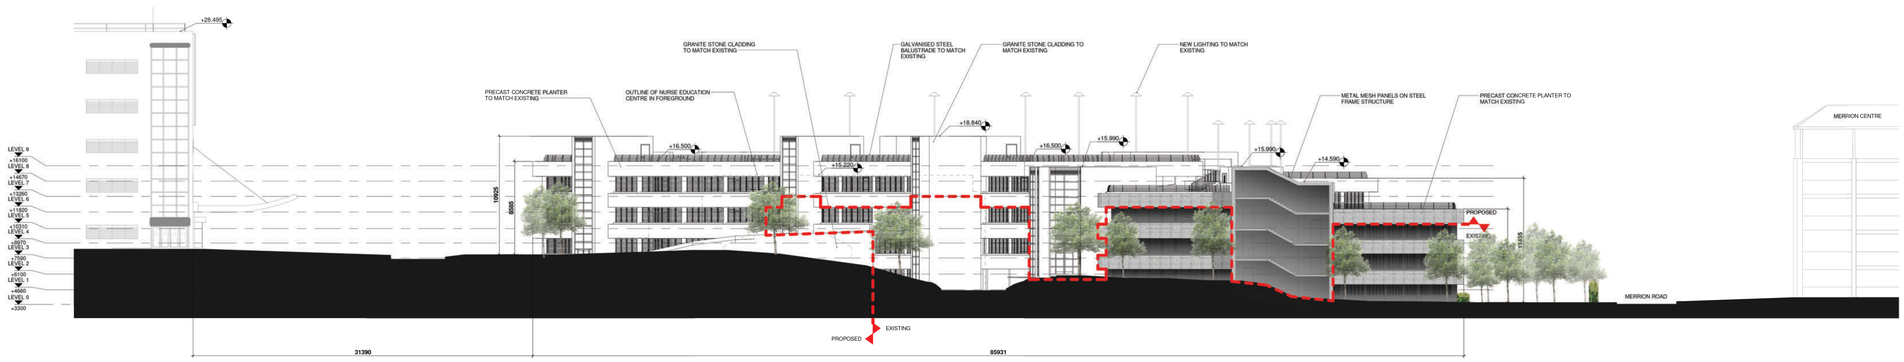

2 PROPSED EAST ELEVATION
SCALE 1 : 200

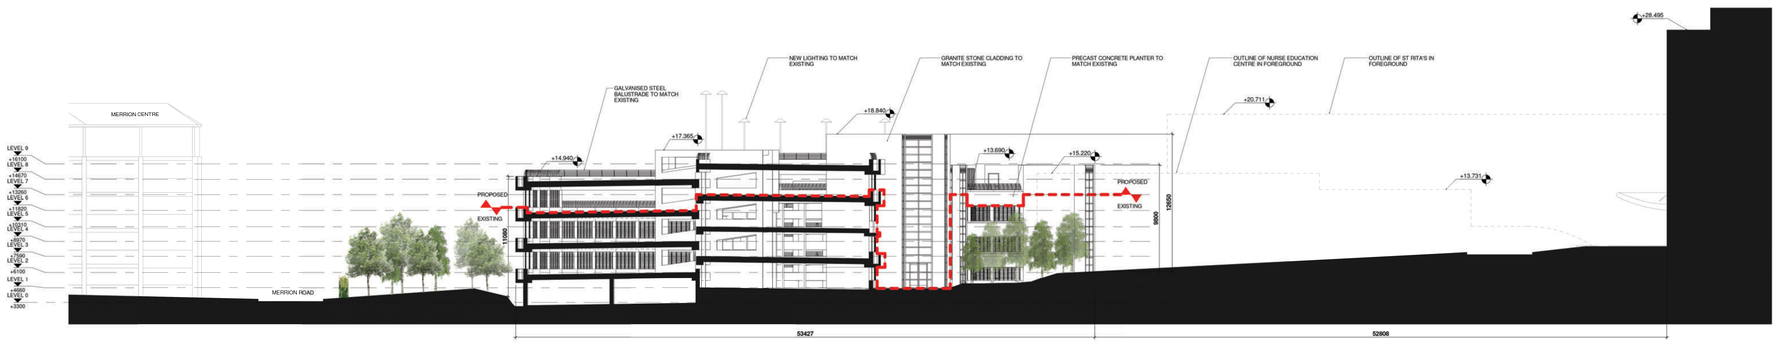

3 PROPOSED SECTION A-A
SCALE 1 : 200

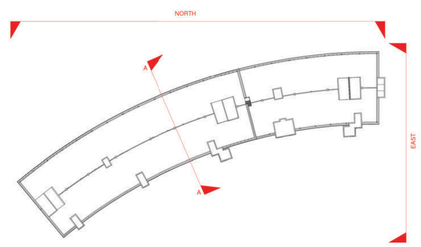

KEY PLAN 001
SCALE 1 : 1000

NOTES / LEGEND

GENERAL NOTES:

- DO NOT SCALE, USE FIGURED DIMENSIONS ONLY.
- THIS DRAWING IS TO BE READ IN CONJUNCTION WITH ALL RELEVANT SPECIFICATIONS AND DRAWINGS.
- ALL DIMENSIONS TO BE CHECKED ON SITE.
- IN THE EVENT OF ANY DISCREPANCIES BETWEEN DRAWINGS, THE CONTRACTOR IS TO INFORM THE ARCHITECT IMMEDIATELY.

© O'CONNELL MAHON ARCHITECTS

PROPOSED CAR PARK EXTENSION

0m 4m 8m 12m 16m 20m

VISUAL SCALE 1:200 @ A0

DIMENSIONS IN MILLIMETERS
LEVELS IN METERS

REVISION	DATE	DESCRIPTION	BY

PROJECT
THE NATIONAL MATERNITY HOSPITAL AT ST. VINCENT'S UNIVERSITY HOSPITAL

CLIENT
HSE

DRAWING TITLE
PROPOSED CAR PARK ELEVATIONS & SECTIONS 001

STATUS
PLANNING APPLICATION

DRAWING NUMBER
NMH_OCM_A_DR_PA_176

SCALE @ A0	DATE
As indicated	FEB. 2017
DRAWN BY: BL	CHECKED BY: SM
REVISION	PROJECT NUMBER: 3895

O'Connell Mahon Architects I

9 Fitzwilliam Place
Dublin 2, Ireland

t +353 1 676 7408
f +353 1 676 5634

info@oconnellmahon.ie
www.oconnellmahon.ie

1 Lower Cresent
Belfast BT7 1NR

t +44 28 9066 3291
f +44 28 9068 2727

architects@isherwood-ellis.com