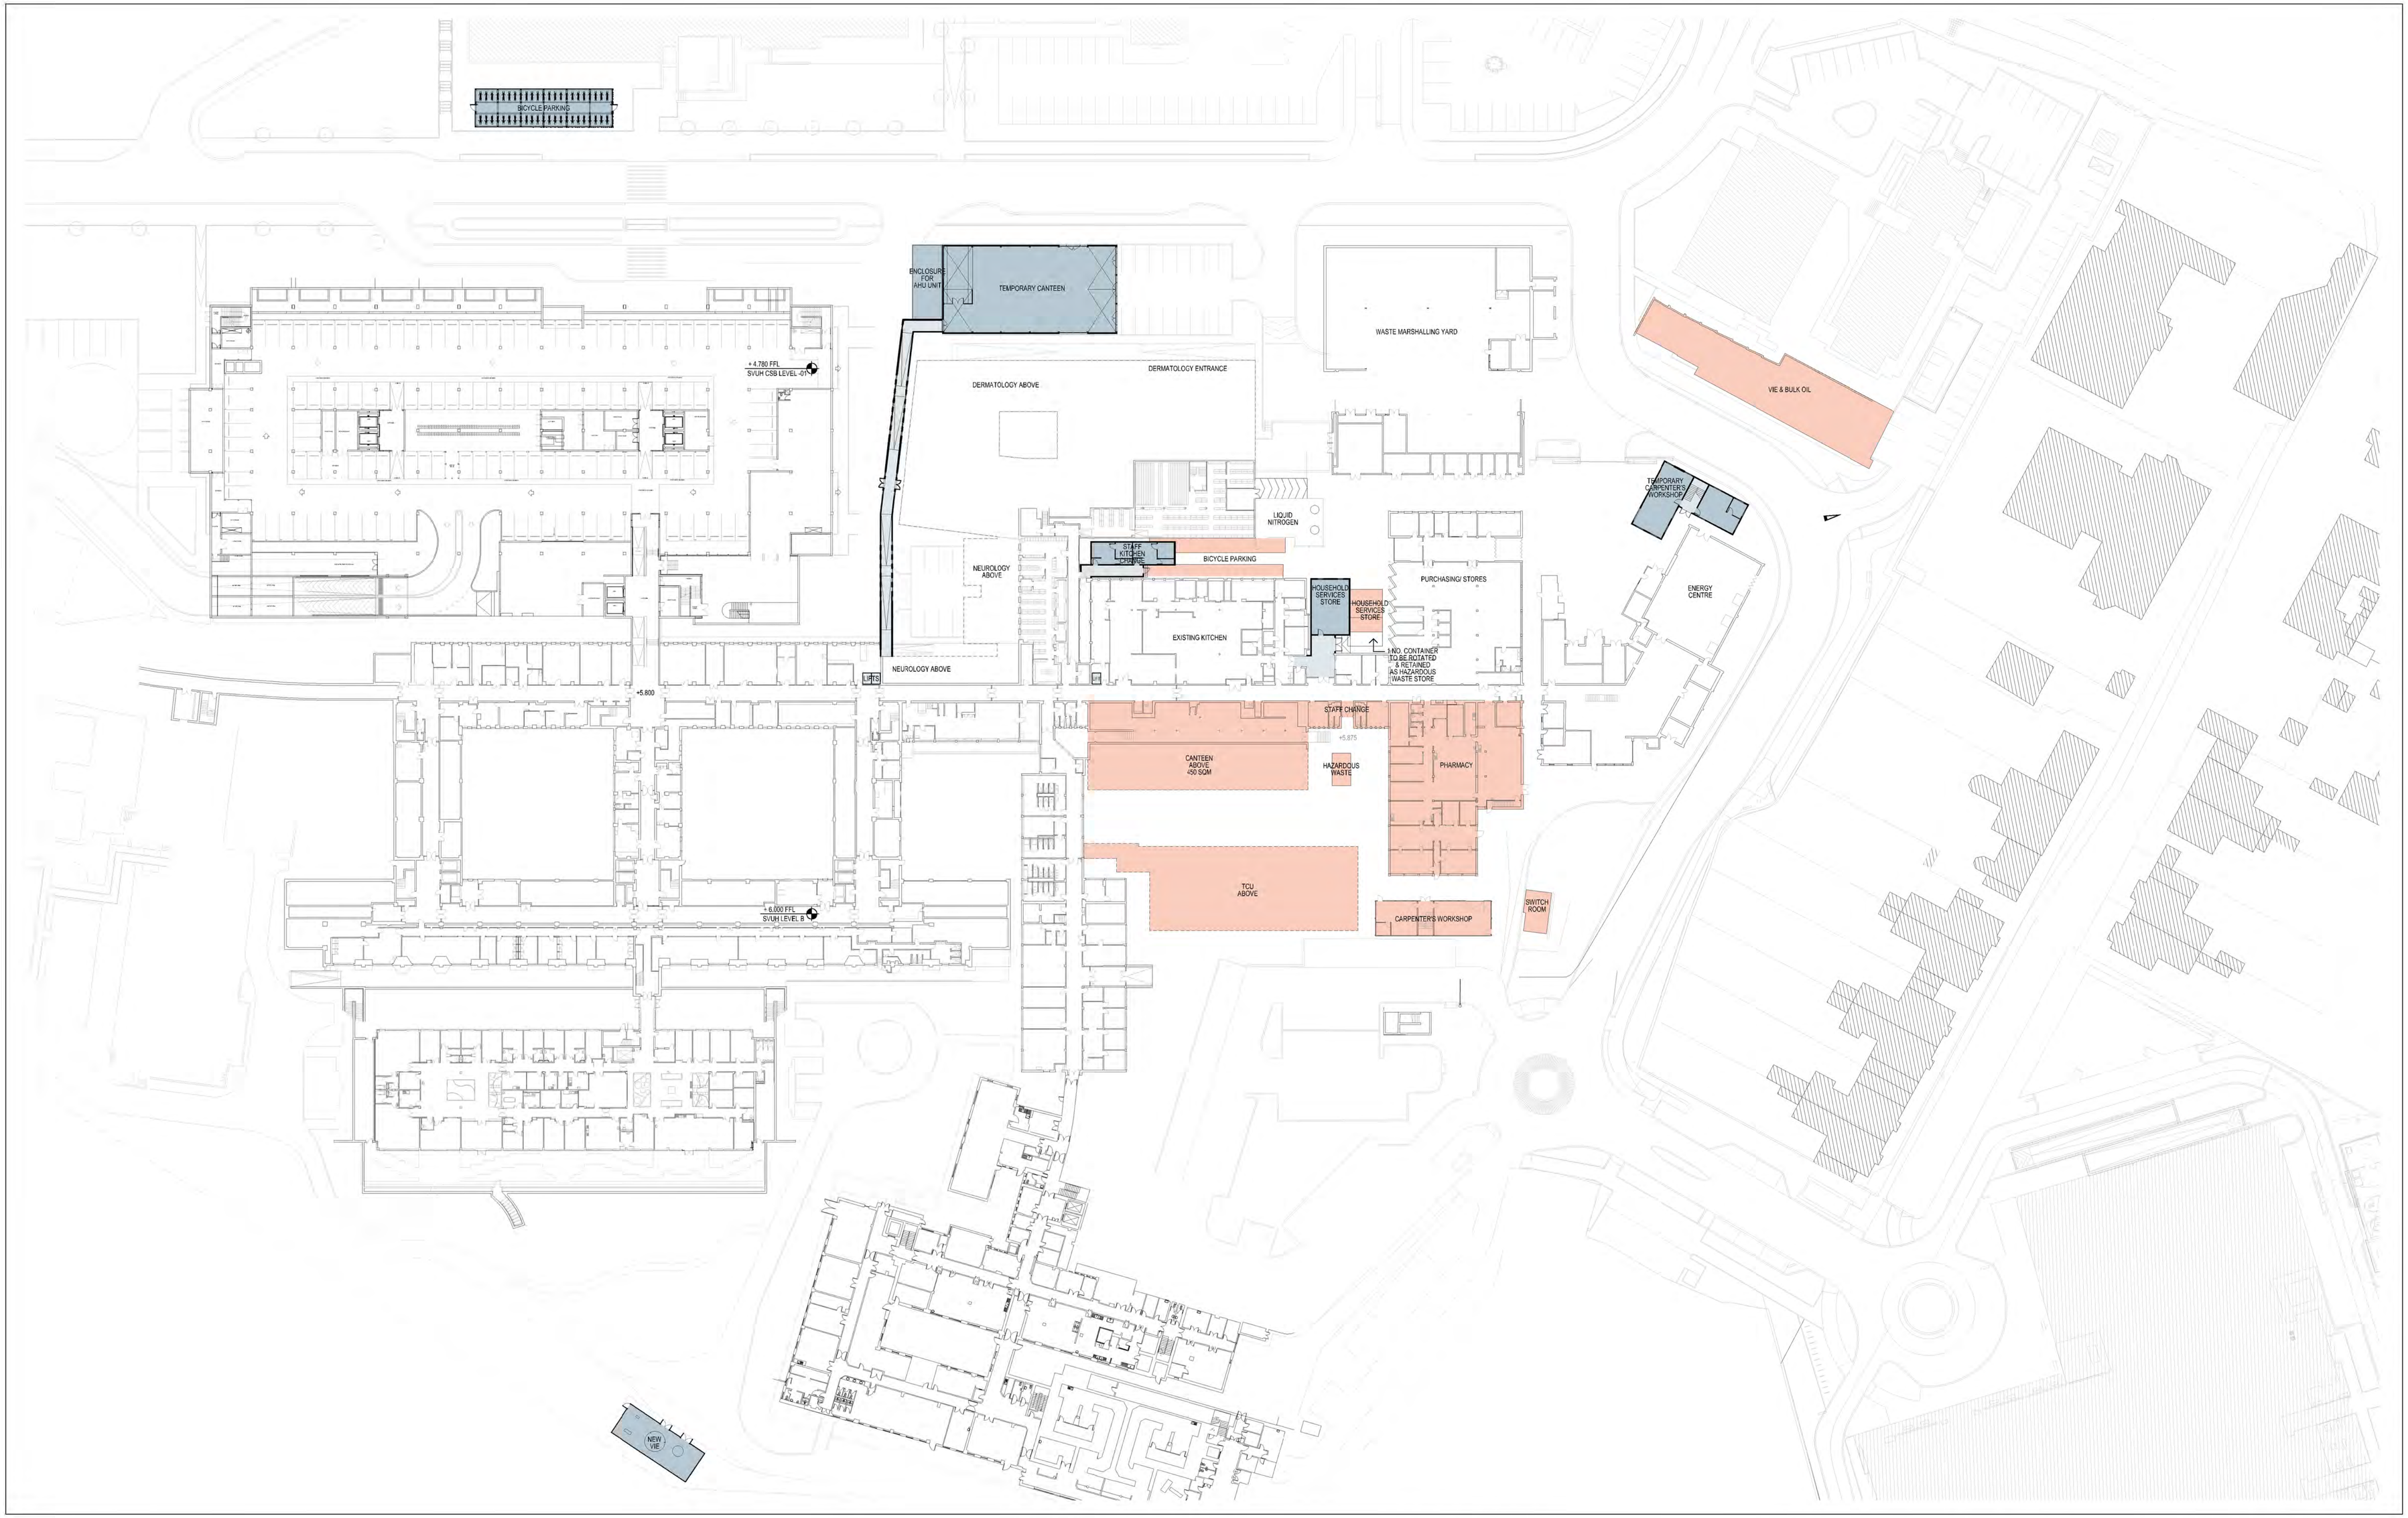

NOTES / LEGEND

GENERAL NOTES:

- DO NOT SCALE. USE FIGURED DIMESIONS ONLY.
- THIS DRAWING IS TO BE READ IN CONJUNCTION WITH ALL RELEVANT SPECIFICATIONS AND DRAWINGS.
- ALL DIMENSIONS TO BE CHECKED ON SITE.
- IN THE EVENT OF ANY DISCREPANCIES BETWEEN DRAWINGS, THE CONTRACTOR IS TO INFORM THE ARCHITECT IMMEDIATELY.

© O'CONNELL MAHON ARCHITECTS

NORTH

- NEW BUILDING
- NEW BUILDING CIRCULATION
- DEMOLITIONS & REMOVALS

REVISION	DATE	DESCRIPTION	BY

PROJECT
THE NATIONAL MATERNITY HOSPITAL AT ST. VINCENT'S UNIVERSITY HOSPITAL

CLIENT
HSE

DRAWING TITLE
ENABLING WORKS (PHASE 1)

SCALE @ A1
1:500

DATE
FEB 2017

STATUS
PLANNING APPLICATION

DRAWN BY
SMG

CHECKED BY
SM

DRAWING NUMBER
NMH_OCM_A_DR_PA_120

REVISION

PROJECT NUMBER
3895

O'Connell Mahon Architects | ARCHITECTS

9 Fitzwilliam Place
Dublin 2, Ireland

t +353 1 676 7408
f +353 1 676 5634

info@oconnellmahon.ie
www.oconnellmahon.ie

1 Lower Cresent
Belfast BT7 1NR

t +44 28 9066 3291
f +44 28 9068 2727

architects@isherwood-ellis.com